THIS DRAWING IS UNPUBLISHED. RELEASED FOR PUBLICATION -
© COPYRIGHT- - ALL RIGHTS RESERVED.

LOC	DIST
A1	-

REVISIONS

P	LTR	DESCRIPTION	DATE	DWN	APVD
	A11	REVISED PER ECO-11-005150	31MAR2011	RK	HMR
	A12	ECR-16-015318	16AUG2017	GR	MKO
	A13	ECR-16-016768	15NOV2017	GR	MKO
	A14	ECR-17-013084	29MAR2018	SG	MKO

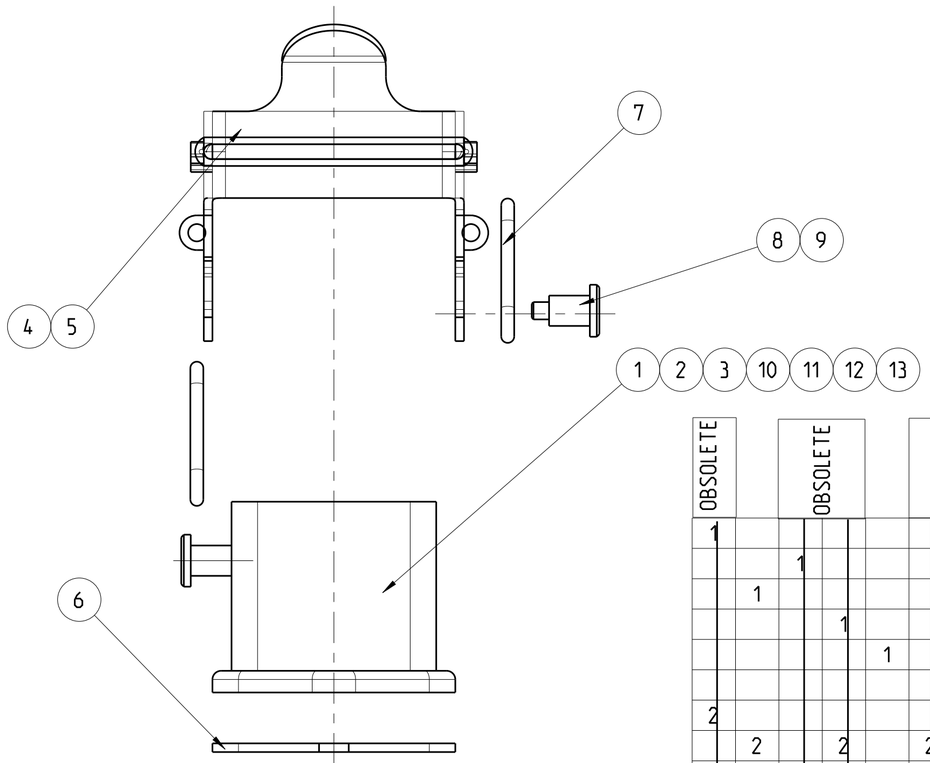

NOTES

1 PART SHALL BE FREE AND CLEAN OF BURRS AND OTHER FOREIGN MATERIAL

2 PACKAGING: QUANTITY 10 PIECES

3 SPECIAL PACKAGING:
PACKAGING UNIT: 100 PIECES

OBSOLETE		OBSOLETE		OBSOLETE							DESCRIPTION	MATERIAL	SURFACE	COLOR	ITEM	NOTES
1											SURFACE MOUNTED HOUSING BOTTOM ENTRY	ZINC DICAST	CHROMOLUX-K-BLUE CHR.	METALLIC SILVER	15	
		1									SURFACE MOUNTED HOUSING BOTTOM ENTRY	ZINC DICAST		BLACK	14	
	1										SURFACE MOUNTED HOUSING BOTTOM ENTRY	ZINC DICAST		BLUE	13	
			1								SURFACE MOUNTED HOUSING BOTTOM ENTRY	ZINC DICAST	CHROMOLUX-K-BLUE CHR.	BLANC	12	
				1							SURFACE MOUNTED HOUSING BOTTOM ENTRY	ZINC DICAST		GREY	11	
					1						SURFACE MOUNTED HOUSING BOTTOM ENTRY	ZINC DICAST		WITHOUT VARNISH	10	
2						2		2			FIXING BOLT	STAINL. STEEL			9	
	2		2		2		2		2		FIXING BOLT	STEEL	ZINC PLATED	BLACK	8	
2	2		2		2	2	2	2	2		CLIP SPRING	STAINL. STEEL			7	
	1	1	1	1	1	1	1	1	1		FLANGE SEAL	NEOPRENE		BLACK	6	
1						1		1			SIDE CLIP	STAINL. STEEL			5	
	1		1		1		1		1		SIDE CLIP	STEEL	ZINC PLATED	BLUE	4	
						1					SURFACE MOUNTED HOUSING BOTTOM ENTRY	ZINC DICAST		WHITE ALU.	3	
								1			SURFACE MOUNTED HOUSING BOTTOM ENTRY	ZINC DICAST		BLACK	2	
					1				1		SURFACE MOUNTED HOUSING BOTTOM ENTRY	ZINC DICAST		GREY	1	
0-7	0-6	0-5	0-4	0-3	0-2	0-1	6-2	2-2	1-2		DESCRIPTION	MATERIAL	SURFACE	COLOR	ITEM	NOTES

HA.3.AG-LB 1
HA-K.3.AG-LB 1
~~HA.3.AG-LB-SO~~ 2
HA-K.3.AG-LB 1
~~HA.3.AG-LB.KM~~ 3
HA.3.AG 1
~~HA-EMV.3.AG-LB~~ 1
~~HA.3.AG-LB~~ 1
HA.3.AG-LB 1
~~HA-EMV-K.3.AG-LB~~ 1

THIS DRAWING IS A CONTROLLED DOCUMENT.

DWN R.SCHNEIDER 09MAR2010
CHK T.SCHNURPFEIL 09MAR2010
APVD -
PRODUCT SPEC -
APPLICATION SPEC -
WEIGHT -

DIMENSIONS: mm

TOLERANCES UNLESS OTHERWISE SPECIFIED:
0 PLC ±
1 PLC ±
2 PLC ±
3 PLC ±
4 PLC ±
ANGLES ±1°

MATERIAL -
FINISH -

TE Connectivity

NAME SURFACE MOUNTED HOUSING BOTTOM ENTRY ASSY HA.3
-

SIZE	CAGE CODE	DRAWING NO	RESTRICTED TO
A2	00779	C-1102105	

CUSTOMER DRAWING | SCALE 5:1 | SHEET 1 OF 1 | REV A14