THIS DRAWING IS UNPUBLISHED. RELEASED FOR PUBLICATION ,1997
© COPYRIGHT 1997 BY - ALL RIGHTS RESERVED.

LOC	DIST
A1	-

REVISIONS

P	LTR	DESCRIPTION	DATE	DWN	APVD
	A5	REVISED PER ECO-09-027197	17DEC2009	KK	AEG
	A6	ECR-17-013084	29MAR18	SG	MKO
	A7	REVISED PER ECR-24-207461	06JUN2024	RK	WR

NOTES.

1 Material:Housing:Aluminium Diecasting Alloy
Seals:Neoprene

2 Surface:Varnish grey
-Aluminium Oxide -Varnish Black

3 Packaging
Quantity 5 Pieces in a box

4 OBSOLETE PARTS: OBSOLETE CIS STREAMLINING PER D.RENAUD/D.SINISI

~~PN 1-1~~ OBSOLETE

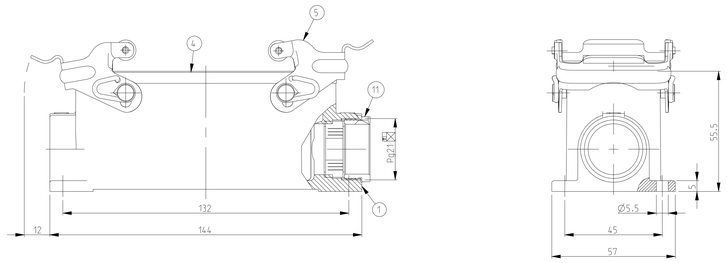

PN 1-8

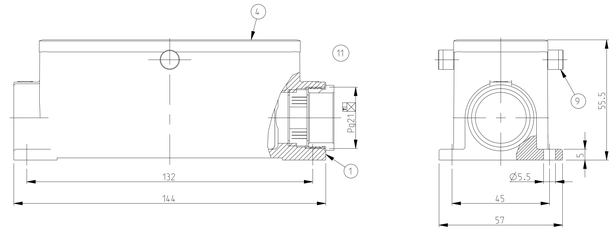

PN 2-1

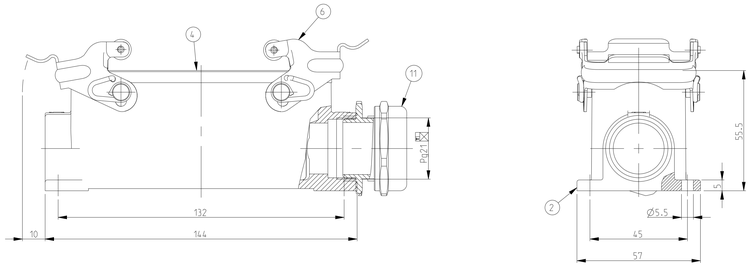

PN 2-8

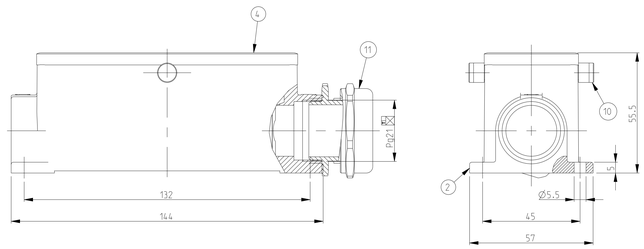

PN 1-2

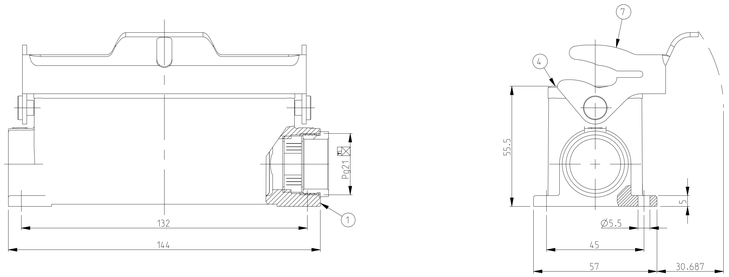

PN 1-8

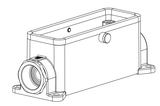

SCALE 1:2

PN 2-8

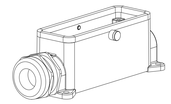

SCALE 1:2

OBSOLETE ~~PN 1-1~~

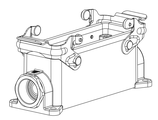

SCALE 1:2

PN 2-1

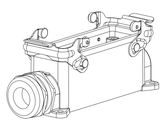

SCALE 1:2

PN 1-2

SCALE 1:2

1-0	2-8	1-8	2-2	1-2	2-1	1-1	DESCRIPTION	MATERIAL	SURFACE	COLOR	ITEM NO	NOTES
1							SEALING PLUG	Brass	Nickel plated		12	BS.21.MS
	1	1	1	1	1	1	Cable fitting screw	Brass	Nickel plated		11	DS.21.DI
	2						ZB-Clip bolt	Stainless steel			10	
		2					ZB-Clip bolt	Steel	Zinc plated		9	
			1				LB-Side clip	Stainless steel			8	
1				1			LB-Side clip	Steel	Zinc plated		7	
					2		VS-Locking clip	Stainless steel			6	
						2	VS-Locking clip	Steel	Zinc plated		5	
1	1	1	1	1	1	1	Profile seal	Neoprene		Black	4	
1							Surface mounted housing side entry HB Bg8	Aluminium		Grey	3	
	1		1		1		Surface mounted housing side entry HB Bg8	Aluminium	Aluminium oxide	Black	2	
		1	1			1	Surface mounted housing side entry HB Bg8	Aluminium		Grey	1	

ORDERING TEXT
HB.24.SG-VS.1.21
HB-K.24.SG-VS.1.21
HB.24.SG-LB.1.21
~~HB-K.24.SG-LB.1.21~~
~~HB.Z.24.SG-ZVGR.1.21~~
~~HB-K.Z.24.SG-ZVGR.1.21~~
~~HB.24.SG-LB.1.21.G-Ø34.8-SO~~

THIS DRAWING IS A CONTROLLED DOCUMENT.

DIMENSIONS: mm

TOLERANCES UNLESS OTHERWISE SPECIFIED: FOR NOMINAL SIZE
0 PLC ±
1 PLC ±
2 PLC ±
3 PLC ±
4 PLC ±
ANGLES ±

MATERIAL -
FINISH -

DWN Schneider 05.11.1999
CHK M.Schweiger 05.11.1999
APVD -
PRODUCT SPEC 108-74001,74003
APPLICATION SPEC 114-74001,74004
WEIGHT -

TE Connectivity

NAME Surface mounted housing side entry HB.24.1.21
-

SIZE	CAGE CODE	DRAWING NO	RESTRICTED TO
A0	00779	C-1102330	

CUSTOMER DRAWING | SCALE 1:1 | SHEET 1 OF 1 | REV A7

4806 (3/11)