THIS DRAWING IS UNPUBLISHED. RELEASED FOR PUBLICATION
© COPYRIGHT BY TYCO ELECTRONICS CORPORATION. ALL RIGHTS RESERVED.

LOC	DIST
DS	—

REVISIONS

P	LTR	DESCRIPTION	DATE	DWN	APVD
	A	RELEASED	26.AUG'10	IS	HG

T3 TYPE: AMBER SINGLE

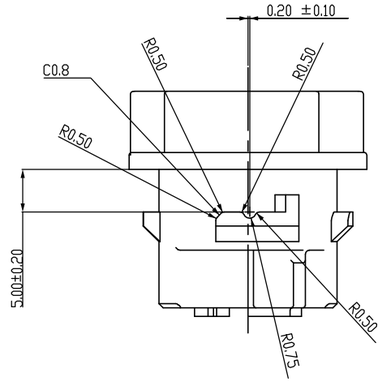

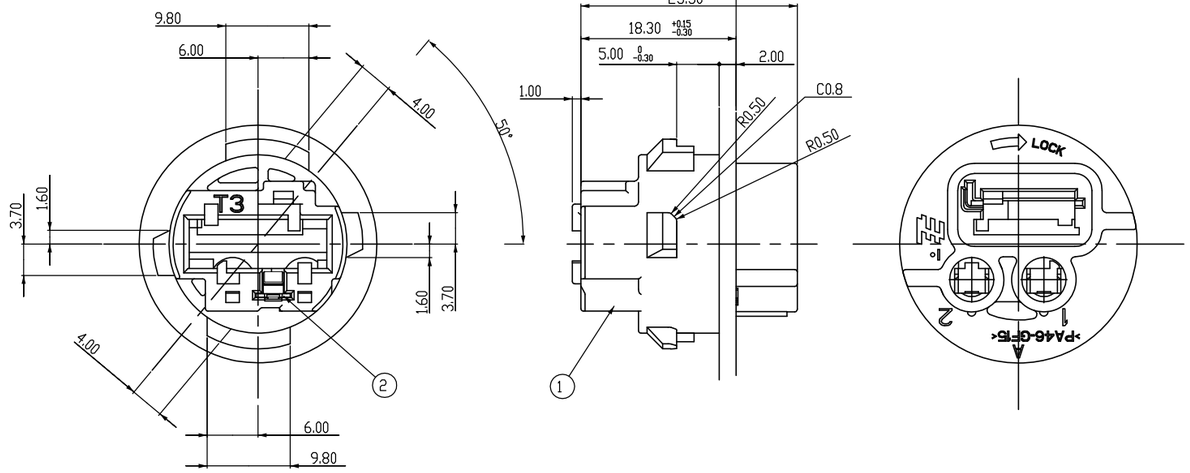

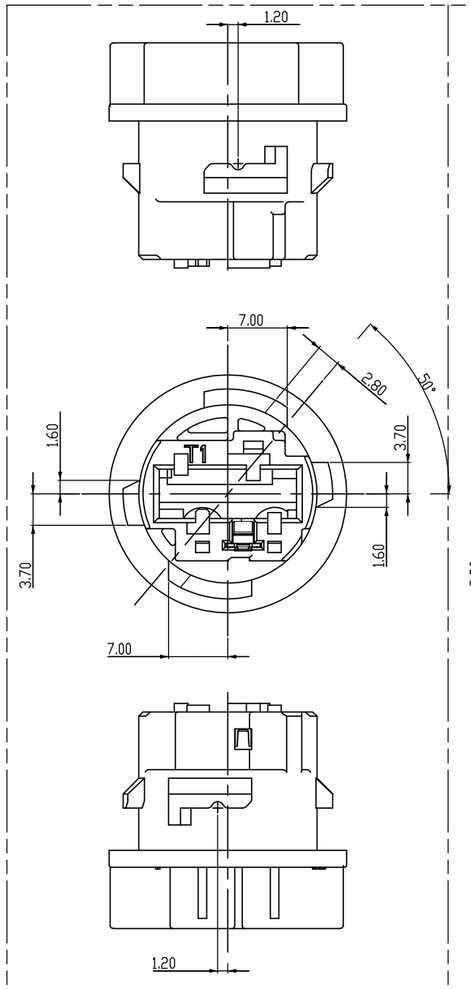

T1 TYPE: CLEAR SINGLE

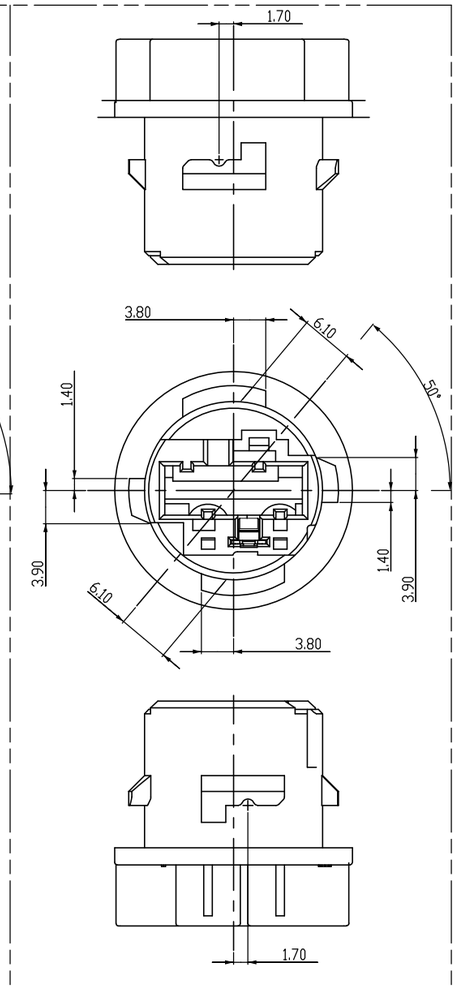

T2 TYPE: CLEAR DOUBLE

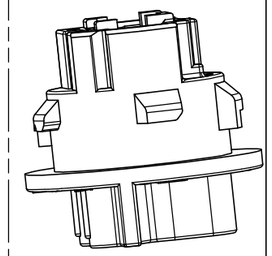

SCALE 1:1

P/N	DESCRIPTION
2-2005340-2	BULB ASSY(CLEAR DOUBLE-W21/5W)-BLACK
2-2005340-1	BULB ASSY(CLEAR DOUBLE-W21/5W)-NATURAL
1-2005340-2	BULB ASSY(CLEAR SINGLE-W21W)-BLACK
1-2005340-1	BULB ASSY(CLEAR SINGLE-W21W)-NATURAL
0-2005340-2	BULB ASSY(AMBER SINGLE-WY21W)-BLACK
0-2005340-1	BULB ASSY(AMBER SINGLE-WY21W)-NATURAL

NOTE

1. GENERAL TOLERANCE: ±0.3, ±3°
2. THIS BULB HOLDER ASS'Y IS USED WITH:
   RECEPTACLE TERMINAL TYCO P/N 2005163-1/2
   GROUND TERMINAL TYCO P/N 2005164-1

NO	BULB TYPE	COLOR	MATERIAL	DESCRIPTION	QT'Y					
2	-	-	SUS301	LOCK PLATE	1	1	1	1	1	1
1	T2	BLACK	PA46-GF15	BULB HSG(CLEAR DOUBLE)	1					
~~1~~		~~NATURAL~~	~~PA46-GF15~~	~~BULB HSG(CLEAR DOUBLE)~~		~~1~~				
~~1~~	T1	~~BLACK~~	~~PA46-GF15~~	~~BULB HSG(CLEAR SINGLE)~~			~~1~~			
~~1~~		~~NATURAL~~	~~PA46-GF15~~	~~BULB HSG(CLEAR SINGLE)~~				~~1~~		
~~1~~	T3	~~BLACK~~	~~PA46-GF15~~	~~BULB HSG(AMBER SINGLE)~~					~~1~~	
~~1~~		~~NATURAL~~	~~PA46-GF15~~	~~BULB HSG(AMBER SINGLE)~~						~~1~~

THIS DRAWING IS A CONTROLLED DOCUMENT FOR TYCO ELECTRONICS CORPORATION IT IS SUBJECT TO CHANGE AND THE CONTROLLING ENGINEERING ORGANIZATION SHOULD BE CONTACTED FOR THE LATEST REVISION.

DIMENSIONS: MM

TOLERANCES UNLESS OTHERWISE SPECIFIED:
0 PLC ±
1 PLC ±
2 PLC ±
3 PLC ±
4 PLC ±
ANGLES ±

MATERIAL: SEE TABLE

FINISH:

DWN IS WOO
CHK KT LIM
APVD HG CHO
PRODUCT SPEC
APPLICATION SPEC
WEIGHT

TE Connectivity

NAME: BULB HOLDER ASS'Y FOR T-20 (31MM TYPE)

SIZE	CAGE CODE	DRAWING NO	RESTRICTED TO
A2	00779	C- 2005340	

CUSTOMER DRAWING | SCALE 2/1 | SHEET 1 OF 1 | REV A