THIS DRAWING IS UNPUBLISHED. RELEASED FOR PUBLICATION 2007
© COPYRIGHT 2007 BY TYCO ELECTRONICS CORPORATION. ALL RIGHTS RESERVED.

LOC	DIST
J	-

REVISIONS

P	LTR	DESCRIPTION	DATE	DWN	APVD
	A	RELEASED	19JUN2007	YS	TH
	B	REVISED ECR-10-006078	16APR2010	TS	KB
	B1	REVISED PER ECR-23-188923	15-02-2024	AG	RK

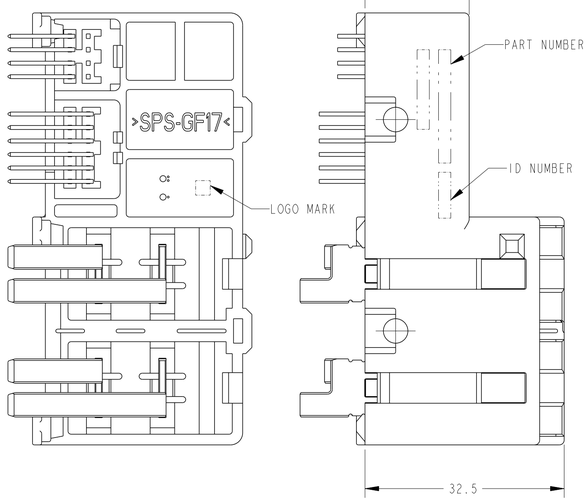

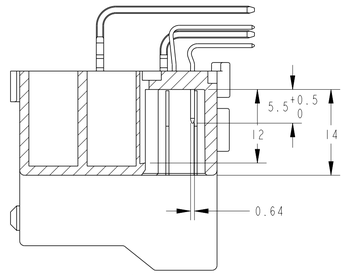

C-C

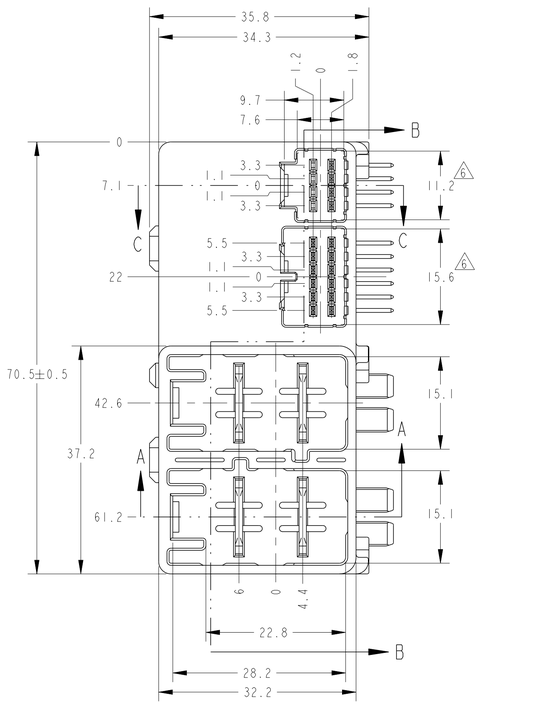

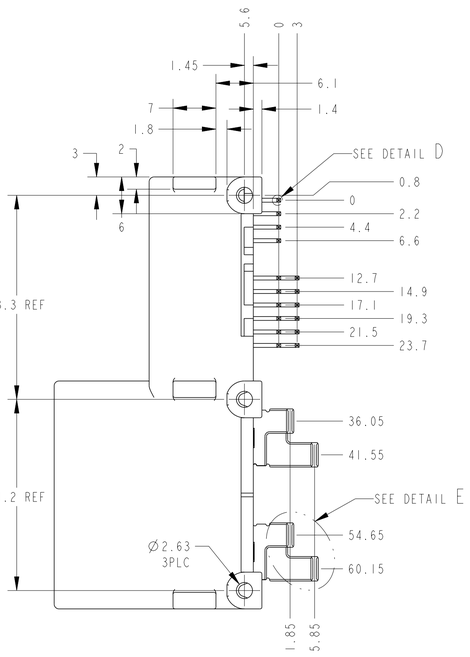

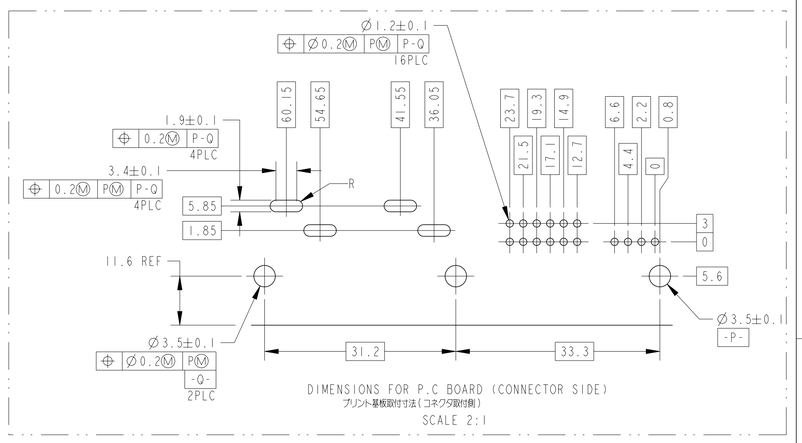

DIMENSIONS FOR P.C BOARD (CONNECTOR SIDE)
プリント基板取付寸法(コネクタ取付側)
SCALE 2:1

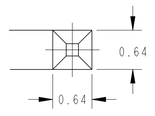

DETAIL D
SCALE 20:1

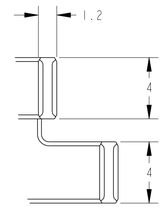

DETAIL E
SCALE 5:1

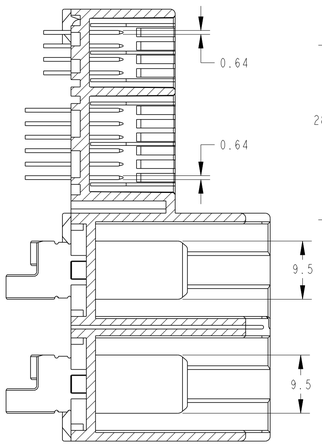

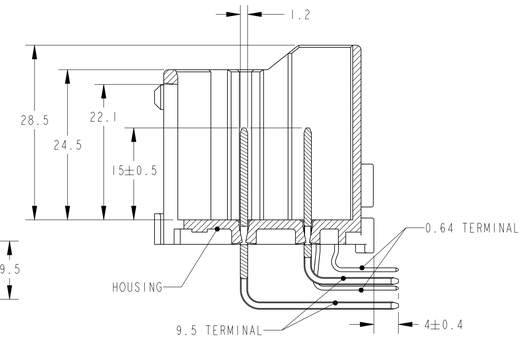

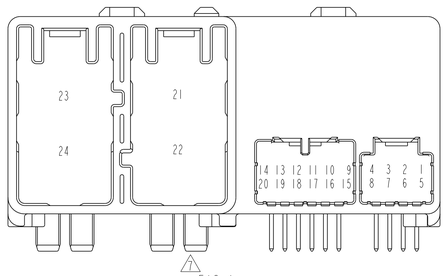

FIG.1

1. 嵌合相手コネクタ型番：8P 1717103, 12P 1747375, 2P 矢崎部品(株)製
2. 本製品の取扱いは、取扱説明書NO.411-78005に従うこと。
3. 適用プリント基板板厚：TABLE-1参照。
4. 適用ねじ： JIS B1115,B1122 タッピングねじ、なべ2種、
   呼び径3mm、長さはTABLE-1参照。
5. ねじ締付けトルク(参考)：0.392N·m REF
   但し、TE評価基板とねじの組合せである。組合せが異なる場合は管理値を別途規定すること。
⚠. -Z2- より6mmの位置にて測定。
⚠. 回路番号：FIG.1参照。

1. MATING CONNECTOR PART NO.:8P 1717103, 12P 1747375, 2P MADE BY YAZAKI PARTS CO.,LTD.
2. HANDLING OF THIS PART SHOULD FOLLOW INSTRACTION SHEET NO.411-78005.
3. APPLICABLE PRINTED CIRCUIT BOARD THICKNESS: SEE TABLE-1.
4. APPLICABLE SCREW: JIS B1115,B1122, PAN-HEADED, TYPE 2
   TAPPING SCREW OF NOMINAL DIAMETER 3mm. LENGTH: SEE TABLE-1.
5. FASTENING TORQUE(FOR REFERENCE): 0.392 N.m REF
   BUT, THIS IS VALUE FOR COMBINATION OF TAPPING SCREW FOR TESTING AND PCB FOR TESTING SO, TORQUE FOR POPERATION SHOULD BE PROVIDED RESPECTIVELY.
⚠. MEASURED AT 6mm FROM -Z2-.
⚠. CIRCUIT NUMBER :SEE FIG.1

TABLE-1

THICKNESS OF PCB (mm) プリント基板板厚 (mm)	0.5~1.2	1.6~2.0
NOMINAL LENGTH OF SCREW (mm) 固定用ねじ首下長さ (mm)	5	6

OBSOLETE	PAPER BOX ダンボール箱	PLASTIC TUBE プラスチックチューブ	1~4	~~SELECTIVE-TIN (MATTE) 21~24~~	~~SELECTIVE-TIN (BRIGHT) 21~24~~	~~SELECTIVE-TIN (MATTE) 5~20~~	~~SELECTIVE-TIN (BRIGHT) 9~20~~ SELECTIVE GOLD 5~8	~~GRAY~~	~~1903399-2~~
OBSOLETE	PLASTIC BOX 通い箱	PLASTIC TUBE プラスチックチューブ	1~4	~~SELECTIVE-TIN (MATTE) 21~24~~	~~SELECTIVE-TIN (BRIGHT) 21~24~~	~~SELECTIVE-TIN (MATTE) 5~20~~	~~SELECTIVE-TIN (BRIGHT) 9~20~~ SELECTIVE GOLD 5~8	~~GRAY~~	~~1903399-1~~
OUTER 外装	INNER 内装	NO CONTACT CURCUIT NO. 欠番	SOLDERING SIDE 半田付け側	CONTACT SIDE 接触側	SOLDERING SIDE 半田付け側	CONTACT SIDE 接触側		COLOR 色	PART NUMBER 型番
PACKING STYLE 梱包形態			9.5 TAB (21~24)		0.64 TAB (1~20)				
			CONTACT FINISH コンタクト仕上げ						

THIS DRAWING IS A CONTROLLED DOCUMENT FOR TYCO ELECTRONICS CORPORATION. IT IS SUBJECT TO CHANGE AND THE CONTROLLING ENGINEERING ORGANIZATION SHOULD BE CONTACTED FOR THE LATEST REVISION.

DIMENSIONS: 単位: 寸法 mm

TOLERANCES UNLESS OTHERWISE SPECIFIED:
一般公差 ±0.3
~~0 PLC ±~~
~~1 PLC ±0.5~~
~~2 PLC ±0.13~~
~~3 PLC ±0.013~~
~~4 PLC ±0.0001~~
ANGLES ±

MATERIAL 材料: SPS GF17 BRASS TOUGH PITCH COPPER
FINISH 仕上: SEE TABLE

DWN	19JUN2007 Y.SHINDO
CHK	19JUN2007 T.HAYASHI
APVD	19JUN2007 H.YAMAGAMI
PRODUCT SPEC 製品規格	108-5773
APPLICATION SPEC 取付適用規格	
WEIGHT	34.3 g

Tyco Electronics Corporation
Kawasaki, Japan

NAME 名称: 0.64/9.5 SER CAP HOUSING ASSY

SIZE	CAGE CODE	DRAWING NO 番号	RESTRICTED 制限
A1	00779	C-1903399	

CUSTOMER DRAWING
SCALE 尺度 2:1 SHEET 1 OF 1 REV B1

printed on 15 Feb 2024 15:24 (India Standard Time) from TE509768