THIS DRAWING IS UNPUBLISHED.
VERTRAULICHE UNVEROEFFENTLICHTE ZEICHNUNG
© COPYRIGHT 1999 BY AMP INCORPORATED. ALL RIGHTS RESERVED.
ALLE REICHTE VORBEHALTEN.

RELEASED FOR PUBLICATION .19--.
FREI FUER VEROEFFENTLICHUNG

MATED WITH:
PASSENO ZU:
969644,966980

LOC	DIST
A1	—

PROJECT NR.: —

REVISIONS
AENDERUNGEN

P	LTR	DESCRIPTION BESCHREIBUNG	DATE	DWN	APVD
	A3	9-...-3 und 0-...-4 hinzu	28-MAY-99	G.F.	B.K.
	A4	1-...-4 bis 1-...-5 hinzu	08-JUL-99	G.F.	B.K.
	A5	2-...-5 hinzu	02-SEP-99	G.F.	B.K.
	A6	3-...-5 bis 8-...-5 hinzu	12-OCT-99	G.F.	B.K.
	A7	9-...-5 bis 0-...-6 hinzu	02-DEC-99	G.F.	B.K.
	A8	1-...-6 bis 2-...-6 hinzu	22-DEC-99	G.F.	B.K.
		A9 bis A12 existieren nicht	15JUN05	GF	BL
	A13	9-...-9 hinzu	15JUN05	GF	BL
	A14	REVISED PER ECO-09-024717	05NOV09	KK	AEG
	A15	PN'S OBSOLETE	05NOV20	MKS	ACH

	AMP-ASS'Y-NO	Rev	QTY. CONT.	44	45	46	47	48	49	50	51	52	53	54	55	56	57	58	59	60	61	62	63	64	65	66	67	68	69	70	71	72	73	74	75	76	77	78	79	80	81
				CAVITY MOUNTED																																					
3 OBSOLETE	~~9-966682-5~~	A	24	X	X	X	X	X			X		X		X	X	X	X		X		X	X	X	X		X	X	X	X			X	X			X	X				
	8-966682-5	A	16	X	X					X	X		X		X						X	X	X	X		X	X	X	X							X				X	
OBSOLETE	~~7-966682-5~~	A	17	X	X					X	X		X		X						X	X	X	X	X	X	X	X	X							X				X	
	6-966682-5	A	17	X	X					X	X		X		X						X	X	X	X		X	X	X	X			X				X				X	
	5-966682-5	A	18	X	X					X	X		X		X						X	X	X	X	X	X	X	X	X			X				X				X	
	4-966682-5	A	26	X	X	X	X	X			X		X	X	X	X	X	X		X		X	X	X	X		X	X	X	X			X	X			X	X				X
	3-966682-5	A	23	X	X	X	X	X			X		X	X	X	X	X	X		X		X		X	X		X		X				X	X			X	X				X
	2-966682-5	A	23						X	X	X		X	X	X	X	X	X		X	X		X	X		X		X				X	X	X	X	X	X				X
OBSOLETE	~~1-966682-5~~	A	28	X	X	X	X	X			X		X	X	X	X	X	X		X		X	X	X	X		X	X	X	X			X	X	X	X	X	X			X	X
3 OBSOLETE	~~0-966682-5~~	A	29	X			X	X	X		X	X		X	X	X	X	X		X	X	X	X	X	X		X	X	X	X			X	X	X	X	X	X			X	X
	9-966682-4	A	27					X	X		X	X		X	X	X	X	X		X	X	X	X	X	X		X	X	X	X			X	X	X	X	X	X			X	X
3 OBSOLETE	~~8-966682-4~~	A	23	X	X					X	X	X	X		X						X	X	X	X	X	X	X	X	X			X	X			X	X		X		X	
	7-966682-4	A	19	X	X					X	X	X	X		X						X	X	X	X		X	X	X	X				X			X	X				X	
	6-966682-4	A	20	X	X					X	X	X	X		X						X	X	X	X	X	X	X	X	X				X			X	X				X	
	5-966682-4	A	22	X	X					X	X	X	X		X						X	X	X	X		X	X	X	X			X	X			X	X		X		X	
	4-966682-4	A	17	X	X	X	X		X	X	X	X									X	X	X		X			X	X	X		X										
	3-966682-4	A	16	X	X	X	X			X	X	X									X	X	X		X			X	X	X		X										
	2-966682-4	A	17	X	X	X	X			X	X	X									X	X	X		X	X		X	X	X		X										
3 OBSOLETE	~~1-966682-4~~	A	18	X	X	X	X		X	X	X	X									X	X	X		X	X		X	X	X		X										
	0-966682-4	A	28	X			X	X	X		X	X		X	X	X	X	X	X		X	X	X	X	X		X	X	X	X		X	X	X	X	X	X					X
OBSOLETE	~~9-966682-3~~	A	22						X		X	X		X	X	X	X	X		X	X		X	X		X		X	X			X	X	X	X	X	X					X
OBSOLETE	~~8-966682-3~~	A	23	X	X	X	X		X	X	X	X	X				X				X	X	X		X	X		X	X	X	X	X	X								X	X
	7-966682-3	A	22	X	X	X	X		X	X	X	X	X				X				X	X	X		X			X	X	X	X	X	X								X	X
	6-966682-3	A	21	X	X					X	X	X	X		X						X	X	X		X			X	X	X				X		X	X	X		X	X	
	5-966682-3	A	22	X	X					X	X	X	X		X						X	X	X	X	X	X	X	X	X					X		X	X	X		X	X	
	4-966682-3	A	24	X	X					X	X	X	X		X						X	X	X	X		X	X	X	X		X	X	X			X	X	X	X	X	X	
	3-966682-3	A	25	X	X					X	X	X	X		X						X	X	X	X	X	X	X	X	X		X	X	X			X	X	X	X	X	X	
	2-966682-3	A	29	X			X	X	X			X		X	X	X	X	X		X		X	X	X	X		X	X	X	X		X	X	X	X	X	X		X	X	X	X
3 OBSOLETE	~~1-966682-3~~	A	21	X			X		X			X		X	X	X	X	X		X		X		X			X		X			X	X			X	X					X
	0-966682-3	A	23	X			X		X			X		X	X	X	X	X		X		X		X			X		X	X		X	X			X	X	X		X		X
	9-966682-2	A	27	X			X	X	X			X		X	X	X	X	X		X		X	X	X	X		X	X	X	X			X	X			X	X			X	X
3 OBSOLETE	~~8-966682-2~~	A	19						X			X		X	X	X	X	X		X		X		X			X		X	X			X	X			X	X				X
	7-966682-2	A	20						X			X		X	X	X	X	X		X		X		X	X	X			X	X			X	X			X	X				X
	6-966682-2	A	19	X	X	X	X			X	X	X	X									X	X	X		X			X	X	X											X	X
OBSOLETE	~~5-966682-2~~	A	20	X	X	X	X		X	X	X	X										X	X	X		X	X	X	X	X	X		X									X	X
	4-966682-2	A	21					X		X	X		X	X	X	X	X	X		X	X	X		X	X				X	X			X	X	X	X	X					X
	3-966682-2	A	18	X	X	X			X	X	X	X									X	X	X		X	X		X	X	X		X										X
	2-966682-2	A	17	X	X	X			X	X	X	X									X	X	X		X			X	X	X		X										X
3 OBSOLETE	~~1-966682-2~~	A	26	X			X	X	X			X		X	X	X	X	X		X		X	X	X	X		X	X	X	X		X	X	X	X	X	X			X	X
3 OBSOLETE	~~0-966682-2~~	A	22	X			X		X			X		X	X	X	X	X		X		X		X	X				X		X	X		X	X	X	X		X		X
	9-966682-1	A	18						X			X		X	X	X	X	X		X		X	X		X				X		X	X		X	X	X	X					X
3 OBSOLETE	~~8-966682-1~~	A	20	X			X		X			X		X	X	X	X	X		X		X	X		X				X		X	X		X	X	X	X					X
	7-966682-1	A	28	X			X	X	X			X		X	X	X	X	X		X	X	X	X		X	X		X	X	X	X	X	X	X	X	X	X		X	X	X	X
	6-966682-1	A	21						X			X		X	X	X	X	X		X		X	X	X	X				X	X	X	X	X	X	X	X	X					X
	5-966682-1	A	20						X			X		X	X	X	X	X		X		X	X		X				X	X	X	X	X	X	X	X	X					X
	4-966682-1	A	25				X	X			X		X	X	X	X	X	X		X	X	X	X	X	X	X			X	X	X	X	X	X	X	X	X					X
	3-966682-1	A	21						X			X		X	X	X	X	X		X		X	X		X				X	X	X	X	X	X	X	X	X				X	X
	2-966682-1	A	28					X	X			X		X	X	X	X	X		X	X	X	X	X	X	X			X	X	X	X	X	X	X	X	X		X	X	X	X
OBSOLETE	~~1-966682-1~~	A	26					X	X			X		X	X	X	X	X		X	X	X	X	X	X	X			X	X	X	X	X	X	X	X	X				X	X
	0-966682-1	A	38	X	X	X	X	X	X	X	X	X	X	X	X	X	X	X	X	X	X	X	X	X	X	X	X	X	X	X	X	X	X	X	X	X	X	X	X	X	X	X
	AMP-ASS'Y-NO	Rev	QTY. CONT.	44	45	46	47	48	49	50	51	52	53	54	55	56	57	58	59	60	61	62	63	64	65	66	67	68	69	70	71	72	73	74	75	76	77	78	79	80	81
				CAVITY MOUNTED																																					

	AMP-ASS'Y-NO	Rev	QTY. CONT.	44	45	46	47	48	49	50	51	52	53	54	55	56	57	58	59	60	61	62	63	64	65	66	67	68	69	70	71	72	73	74	75	76	77	78	79	80	81
				CAVITY MOUNTED																																					
	9-966682-9	A	13		X					X	X		X		X							X	X	X	X				X			X					X			X		
	8-966682-9	A	26		X				X	X	X	X	X	X	X	X		X		X	X	X	X	X	X		X			X	X	X	X	X	X					X	X
	7-966682-9	A	30		X			X	X	X	X	X	X	X	X	X	X	X	X	X	X	X	X	X	X	X	X	X	X	X	X	X	X	X		X				X	X
	6-966682-9	A	25	X		X		X		X	X	X	X	X	X		X		X	X	X	X	X	X		X	X	X	X	X	X	X	X	X	X					X	
OBSOLETE	~~5-966682-9~~	A	24	X	X	X					X		X	X	X	X	X	X		X		X	X	X	X			X	X	X	X		X	X	X	X	X			X		
	4-966682-9	A	21					X	X	X	X	X									X	X	X		X	X		X	X	X	X	X	X	X		X			X	X	X
	3-966682-9	A	24	X		X	X	X		X	X	X	X	X		X		X		X		X	X	X	X		X	X	X	X	X	X	X	X	X						X
	2-966682-9	A	23							X	X	X	X		X	X		X		X		X	X	X	X		X	X	X	X	X	X	X	X	X			X		X	X
	1-966682-9	A	23	X	X	X	X		X	X	X	X	X								X	X	X		X	X		X	X	X	X	X	X	X	X					X	X	X
	0-966682-9	A	25	X	X	X					X		X	X	X	X	X	X		X		X	X	X	X		X	X	X	X		X	X		X	X	X		X			
	9-966682-8	A	20					X		X	X	X	X	X							X	X	X		X	X		X	X	X	X	X	X	X					X	X	X
	8-966682-8	A	22	X	X	X			X	X	X	X	X					X			X	X	X		X	X		X	X	X	X	X	X	X						X	X
	7-966682-8	A	26								X	X	X	X	X	X	X	X		X		X	X	X	X	X	X	X	X	X	X	X	X	X	X	X	X	X	X		
	6-966682-8	A	27	X		X	X	X			X	X	X	X	X	X		X		X		X	X	X	X		X	X	X	X	X	X	X	X	X			X	X	X	X
	5-966682-8	A	26	X		X	X	X			X	X	X	X	X	X		X		X		X	X	X	X		X	X	X	X	X	X	X	X				X		X	
	4-966682-8	A	20								X	X		X	X		X			X		X	X	X	X		X	X	X	X	X	X	X	X				X	X		
	3-966682-8	A	16	X	X		X			X	X	X	X								X	X	X	X	X				X			X						X			
OBSOLETE	~~2-966682-8~~	A	30					X	X	X	X	X	X	X	X	X	X	X		X	X	X	X	X	X	X	X	X	X	X	X	X	X	X	X		X	X			X	X
OBSOLETE	~~1-966682-8~~	A	19	X	X	X			X	X	X	X									X	X	X		X	X		X	X	X	X	X	X	X		X					X	X
OBSOLETE	~~0-966682-8~~	A	27	X	X	X					X		X	X	X	X	X	X		X		X	X	X	X		X	X	X	X	X	X	X	X	X	X	X	X	X		
	9-966682-7	A	23								X	X	X	X	X	X	X	X		X		X	X	X	X	X																
OBSOLETE	~~8-966682-7~~	A	24	X		X				X	X		X		X	X	X	X		X	X	X	X	X	X			X	X	X	X	X		X	X		X	X			X	
	7-966682-7	A	18				X	X	X	X	X										X	X	X		X	X		X	X	X	X	X		X					X	X	X
OBSOLETE	~~6-966682-7~~	A	22	X	X	X	X		X	X	X	X									X	X	X		X	X		X	X	X	X	X	X	X							X	X
	5-966682-7	A	25	X	X	X	X				X		X	X	X	X	X	X		X	X	X	X	X	X		X	X	X	X	X	X	X	X		X	X			X		
	4-966682-7	A	21								X	X	X		X	X		X		X	X	X	X	X	X	X	X	X	X	X	X	X	X	X				X		X	
	3-966682-7	A	22								X	X	X		X	X		X		X		X	X	X	X	X	X	X	X	X	X	X	X	X				X		X	
	2-966682-7	A	22	X	X	X					X		X		X	X		X		X		X	X	X	X	X	X	X	X	X	X	X	X				X		X		
	1-966682-7	A	19	X	X		X		X	X	X	X	X			X					X	X	X	X				X			X		X	X				X			X	
	0-966682-7	A	30	X	X	X	X	X				X		X	X	X	X	X	X	X		X	X	X	X		X	X	X	X	X		X	X	X	X	X		X	X	X	
	9-966682-6	A	20	X	X				X	X	X		X		X	X		X			X	X	X	X	X	X	X	X				X			X			X			X	
OBSOLETE	~~8-966682-6~~	A	30	X		X	X	X			X	X	X	X	X	X	X	X	X	X		X	X	X	X	X	X	X	X	X	X	X	X	X	X	X	X	X	X	X	X	X
	7-966682-6	A	21	X	X	X			X	X	X	X	X								X	X	X		X	X		X	X	X	X	X	X	X		X			X	X	X	
	6-966682-6	A	31	X		X	X	X	X	X	X	X	X	X	X	X	X	X	X	X		X	X	X	X	X	X	X	X	X	X	X	X	X	X	X	X	X	X	X	X	X
OBSOLETE	~~5-966682-6~~	A	32	X	X	X	X	X	X	X	X	X	X	X	X	X	X	X	X	X	X				X	X	X	X	X	X	X	X	X	X	X	X	X	X	X		X	
	4-966682-6	A	24	X	X	X		X			X		X		X	X	X	X	X		X		X	X	X	X		X	X	X	X		X	X		X	X			X		
	3-966682-6	A	23	X	X	X		X			X		X		X		X	X	X	X		X	X	X	X		X	X	X	X		X	X		X	X					
	2-966682-6	A	26	X		X				X	X		X	X	X	X	X	X	X	X	X	X	X	X	X		X	X	X	X		X	X	X	X	X				X		
3 OBSOLETE	~~1-966682-6~~	A	24							X	X		X	X	X	X	X	X	X	X	X	X	X	X	X		X	X	X	X		X	X	X	X	X						
	0-966682-6	A	25	X	X	X	X	X			X		X		X	X	X	X	X	X		X	X	X	X		X	X	X	X		X	X		X	X				X		
	AMP-ASS'Y-NO	Rev	QTY. CONT.	44	45	46	47	48	49	50	51	52	53	54	55	56	57	58	59	60	61	62	63	64	65	66	67	68	69	70	71	72	73	74	75	76	77	78	79	80	81
				CAVITY MOUNTED																																					

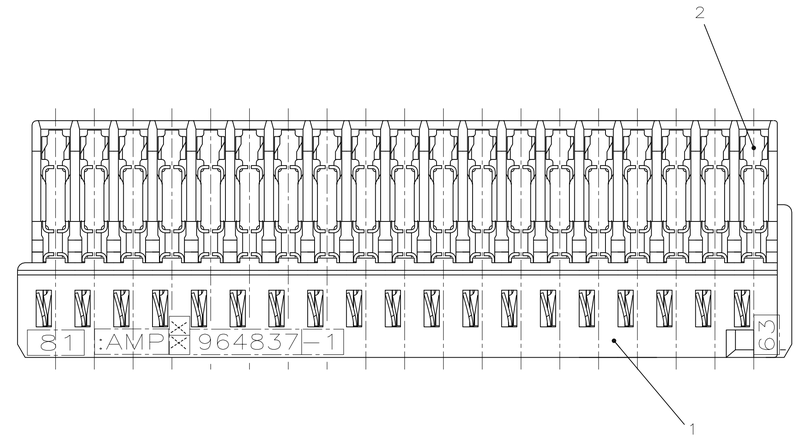

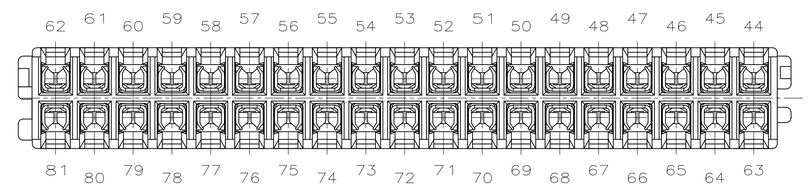

Bemerkungen
NOTES

1. Kontakte 0-215282-9 / 8-215282-9 koennen wahlweise eingesetzt werden
CONTACTS 0-215282-9 / 8-215282-9 CAN BE USED OPTIONAL

2. Mit X gekennzeichnete Kammern in der Tabelle sind bestueckt
CROSS MARKED CAVITYS IN TABLE ARE MOUNTED

3. OBSOLETE PARTS: OBSOLETE CIS STREAMLINING PER D.RENAUD/D.SINISI

ASSY PART NO	AMP PART NO	REV.	PCS.	MATERIAL	SURFACE / COLOR	DESCRIPTION	ITEM NO
–	–	–	–	–	–	–	–
–	–	–	–	–	–	–	–
siehe Tabelle	1 964837-1	–	siehe Tabelle	Cu Sn	verzinnt	AMPMODU TSMT Kontakt	2
		A	1	PBT-GF20	natur	TSMT Buchsengeh. 2x19pol.	1

THIS DRAWING IS A CONTROLLED DOCUMENT FOR AMP INCORPORATED. IT IS SUBJECT TO CHANGE AND THE CONTROLLING ENGINEERING OFFICE WILL NOTIFY THOSE PERSONS WHO HAVE A DEFINITE INTEREST IN THIS DRAWING. DIESES ZEICHNUNGSDOKUMENT WIRD DURCH AMP INCORPORATED KONTROLLIERT. ANDERUNGEN, DIE DEM TECHNISCHEN FORTSCHRITT DIENEN, SIND VORBEHALTEN. DEN JEWEILS LETZTGUELTIGEN ANDERUNGSSTAND ERFAHREN SIE AUF ANFRAGE.

DIMENSIONS: DIMENSIONEN: mm

TOLERANCES UNLESS OTHERWISE SPECIFIED: ALLGEMEINTOLERANZEN
n. ISO 8015
n. ISO 2768 – mH, –E
n. DIN 16901 – 140
0 PLC ±–
1 PLC ±–
2 PLC ±–
3 PLC ±–
ANGLES/WINKEL ±–
FINISH/OBERFLAECHE/FARBE –

MATERIAL –

DWN	M.Gimbel	17-AUG-98
CHK	–	–
APVD	–	– NAME
PRODUCT SPEC PRODUKTSPEZ.	–	AMPMODU Tandem Spring MT REC. HSG, 2x19POSN, COD. B
APPLICATION SPEC VERARBEITUNGSSPEZ.	–	AMPMODU Tandem Spring MT Geh., 2x19pol, Kod. B
WEIGHT GEWICHT	–	

AMP — AMP Deutschland GmbH, D – 63225 Langen

SIZE	CAGE CODE	DRAWING NO ZEICHNUNGS-NR.	RESTRICTED TO NUR FUER
A1	00779	C-966682	–

CUSTOMER DRAWING /KUNDENZEICHNUNG | MASSSTAB 5:1 | BLATT 1 OF 1 VON 1 | REV A15

AMP 4805 REV 27JUN96 Translated 070315.004302 (YYMMDD.HHMMSS) from Computervision, Inc., Medusa Revision 12.2.5T

15JUL2021 12:15pm TE330454 /home/eq009028/Fischer/EC00-99122201