



THIS DRAWING IS UNPUBLISHED. RELEASED FOR PUBLICATION -,- .
© COPYRIGHT – By – ALL RIGHTS RESERVED.


REVISIONS					
P	LTR	DESCRIPTION	DATE	DWN	APVD
	G8	REVISED PER ECR-24-203434	22MAR2024	SM	FL

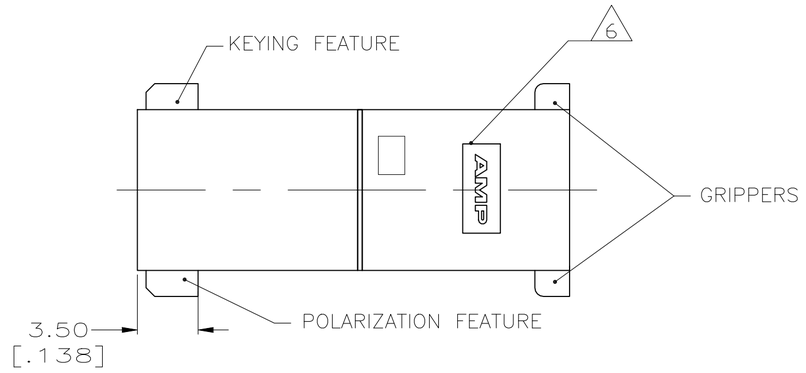

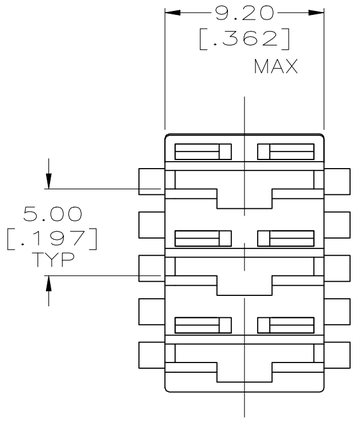

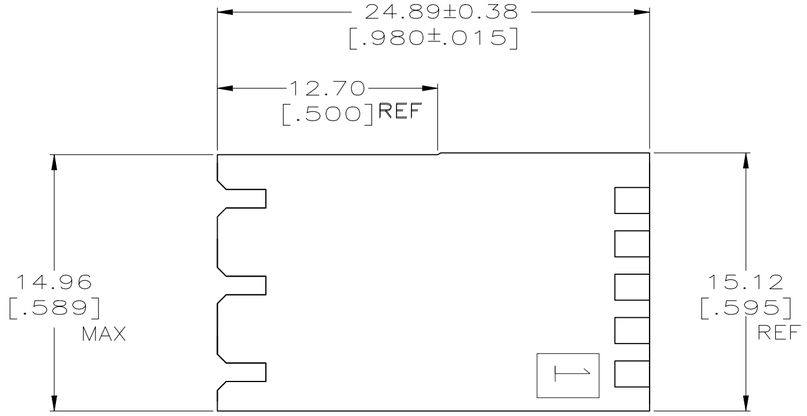

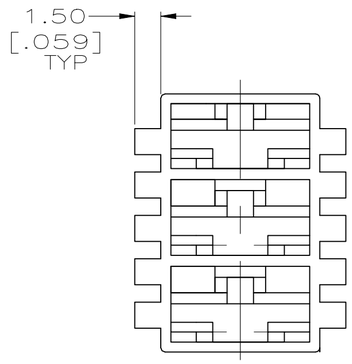

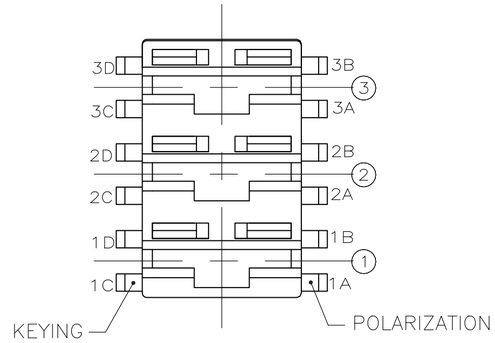

KEYING & POLARIZATION
CODING AND COMBINATIONS
SPECIAL FRONT VIEW

1 ACCEPTS RECEPTACLE CONTACTS 1217378 (#22–#18 AWG SINGLE WIRE), 1217094 (#18–#14 AWG SINGLE WIRE) AND 1217095 (TWO #18'S OR TWO #16'S OR A #16 + #18 COMBINATION).

2 FRONT AND BACK VIEWS SHOW ONLY THE GRIPPERS. FOR KEYING AND POLARIZATION FEATURES, SEE SPECIAL FRONT VIEW.

△3 ACCORDING TO IEC 60335–1, GWEPT 750°C WITHOUT FLAME

△4 PRELIMINARY – NOT FOR PRODUCTION

△5 PREPRODUCTION– FASR REQUIRED

△6 TRADEMARK/LOGO : AMP OR TE

RAST 5 DESIGNATION	FINISH/ COLOR	KEYING FEATURE	POLARIZATION FEATURE	PART NUMBER
–	NATURAL	1C,2C,3D	NONE	△4 2–521205–2
–	NATURAL	1C,2D	1B	1–521205–2
–	NATURAL	1C	1A,3A	9–521205–3
–	~~BLUE~~	~~1C,3D~~	~~1B~~	△4 ~~1–521205–9~~
–	NATURAL	1C, 3C	3B	1–521205–1
–	BLACK	NONE	NONE	△4 1–521205–0
–	BLUE	1C,3D	1B	521205–9
–	BLUE	1C,3D	2A,3B	△4 521205–8
–	NATURAL	1C,3C	3B	521205–7
03–K	NATURAL	1C,3D	3B	521205–6
–	BLUE	1C,2D	1B,3A	△4 521205–5
–	BLUE	1D,2C,3D	2A	521205–4
–	BLUE	NONE	NONE	△4 521205–3
03–A	NATURAL	1C,2D	1B	△4 521205–2
03–A	BLUE	1C,2D	1B	521205–1

OBSOLETE: ~~– BLUE 1C,3D 1B ~~△4~~ 1–521205–9~~

△3 – NATURAL 1C, 3C 3B 1–521205–1

△3 – NATURAL 1C,2D 1B 1–521205–2

△3 – NATURAL 1C,2C,3D NONE △4 2–521205–2

521205

THIS DRAWING IS A CONTROLLED DOCUMENT.

DIMENSIONS: mm [INCHES]

TOLERANCES UNLESS OTHERWISE SPECIFIED:
0 PLC ± –
1 PLC ± –
2 PLC ± 0.25 [.010]
3 PLC ± –
4 PLC ± –
ANGLES ± –

MATERIAL: NYLON, VO
FINISH: SEE TABLE

DWN JR RUTH 10/20/98
CHK MS FEHER 10/20/98
APVD J GILLESPIE 10/20/98
PRODUCT SPEC —
APPLICATION SPEC —
WEIGHT

TE Connectivity

NAME: HOUSING, RECEPT, POSITIVE–LOCK, MKIII, 6.35 [.250] SERIES, 3 POSITION
–

SIZE	CAGE CODE	DRAWING NO	RESTRICTED TO
A2	00779	C–521205	—

CUSTOMER DRAWING | SCALE 4:1 | SHEET 1 OF 1 | REV G8